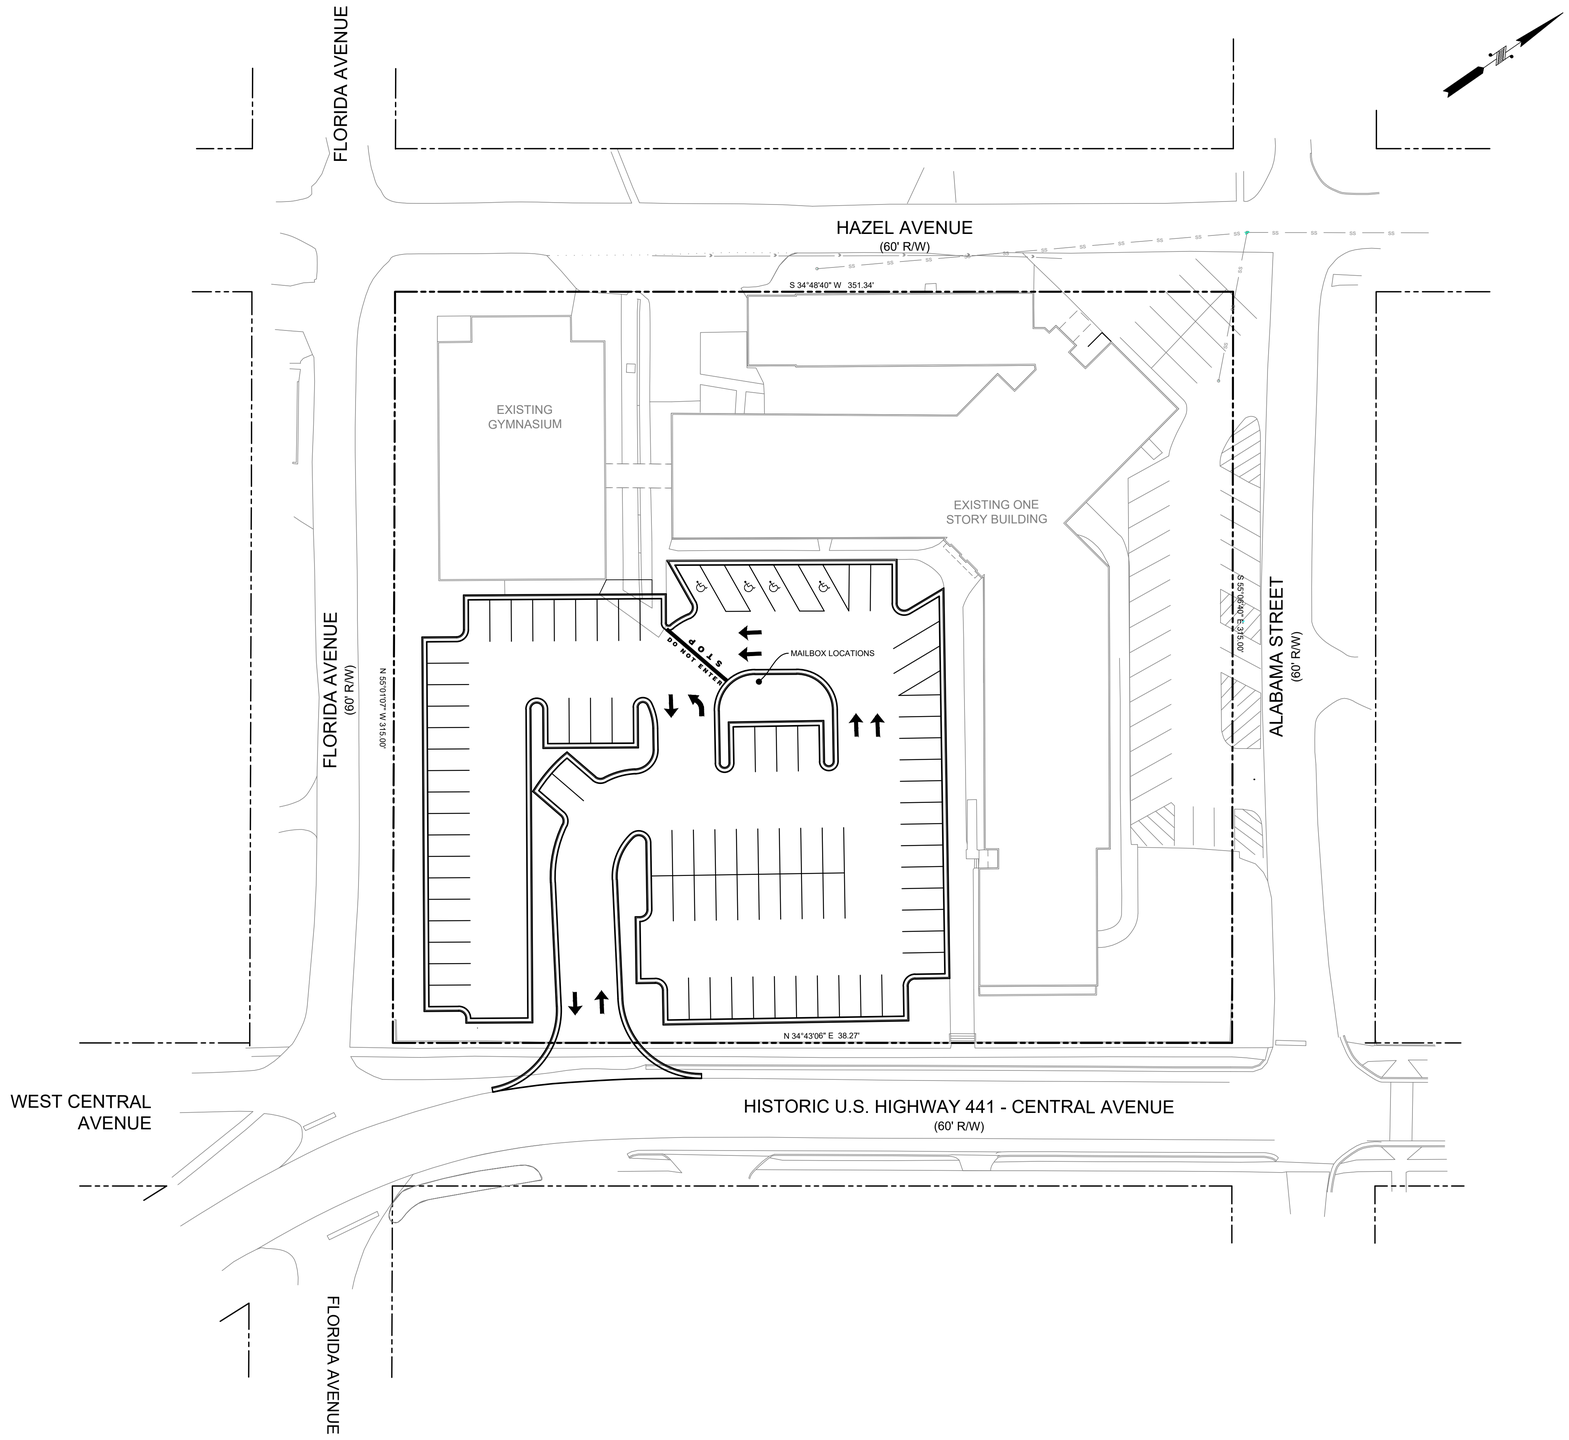

0' 30' 60' 90'

SCALE: 1" = 30'

foothills land design
164 PROFESSIONAL DRIVE
BALDWIN, GA 30511
PHONE: (706) 778-0067
FAX: (706) 778-0069
www.foothillsld.com

OWNER/ DEVELOPER:

SITE PLAN

DEMOREST CITY HALL PARKING LOT

CITY OF DEMOREST
LAND LOT 71, 10TH DISTRICT
HABERSHAM COUNTY, GA

REVISIONS:

NO.	DESCRIPTION	DATE

DATE: AUGUST 8, 2025

SCALE: 1" = 30'

SHEET:
C2

JOB #25140